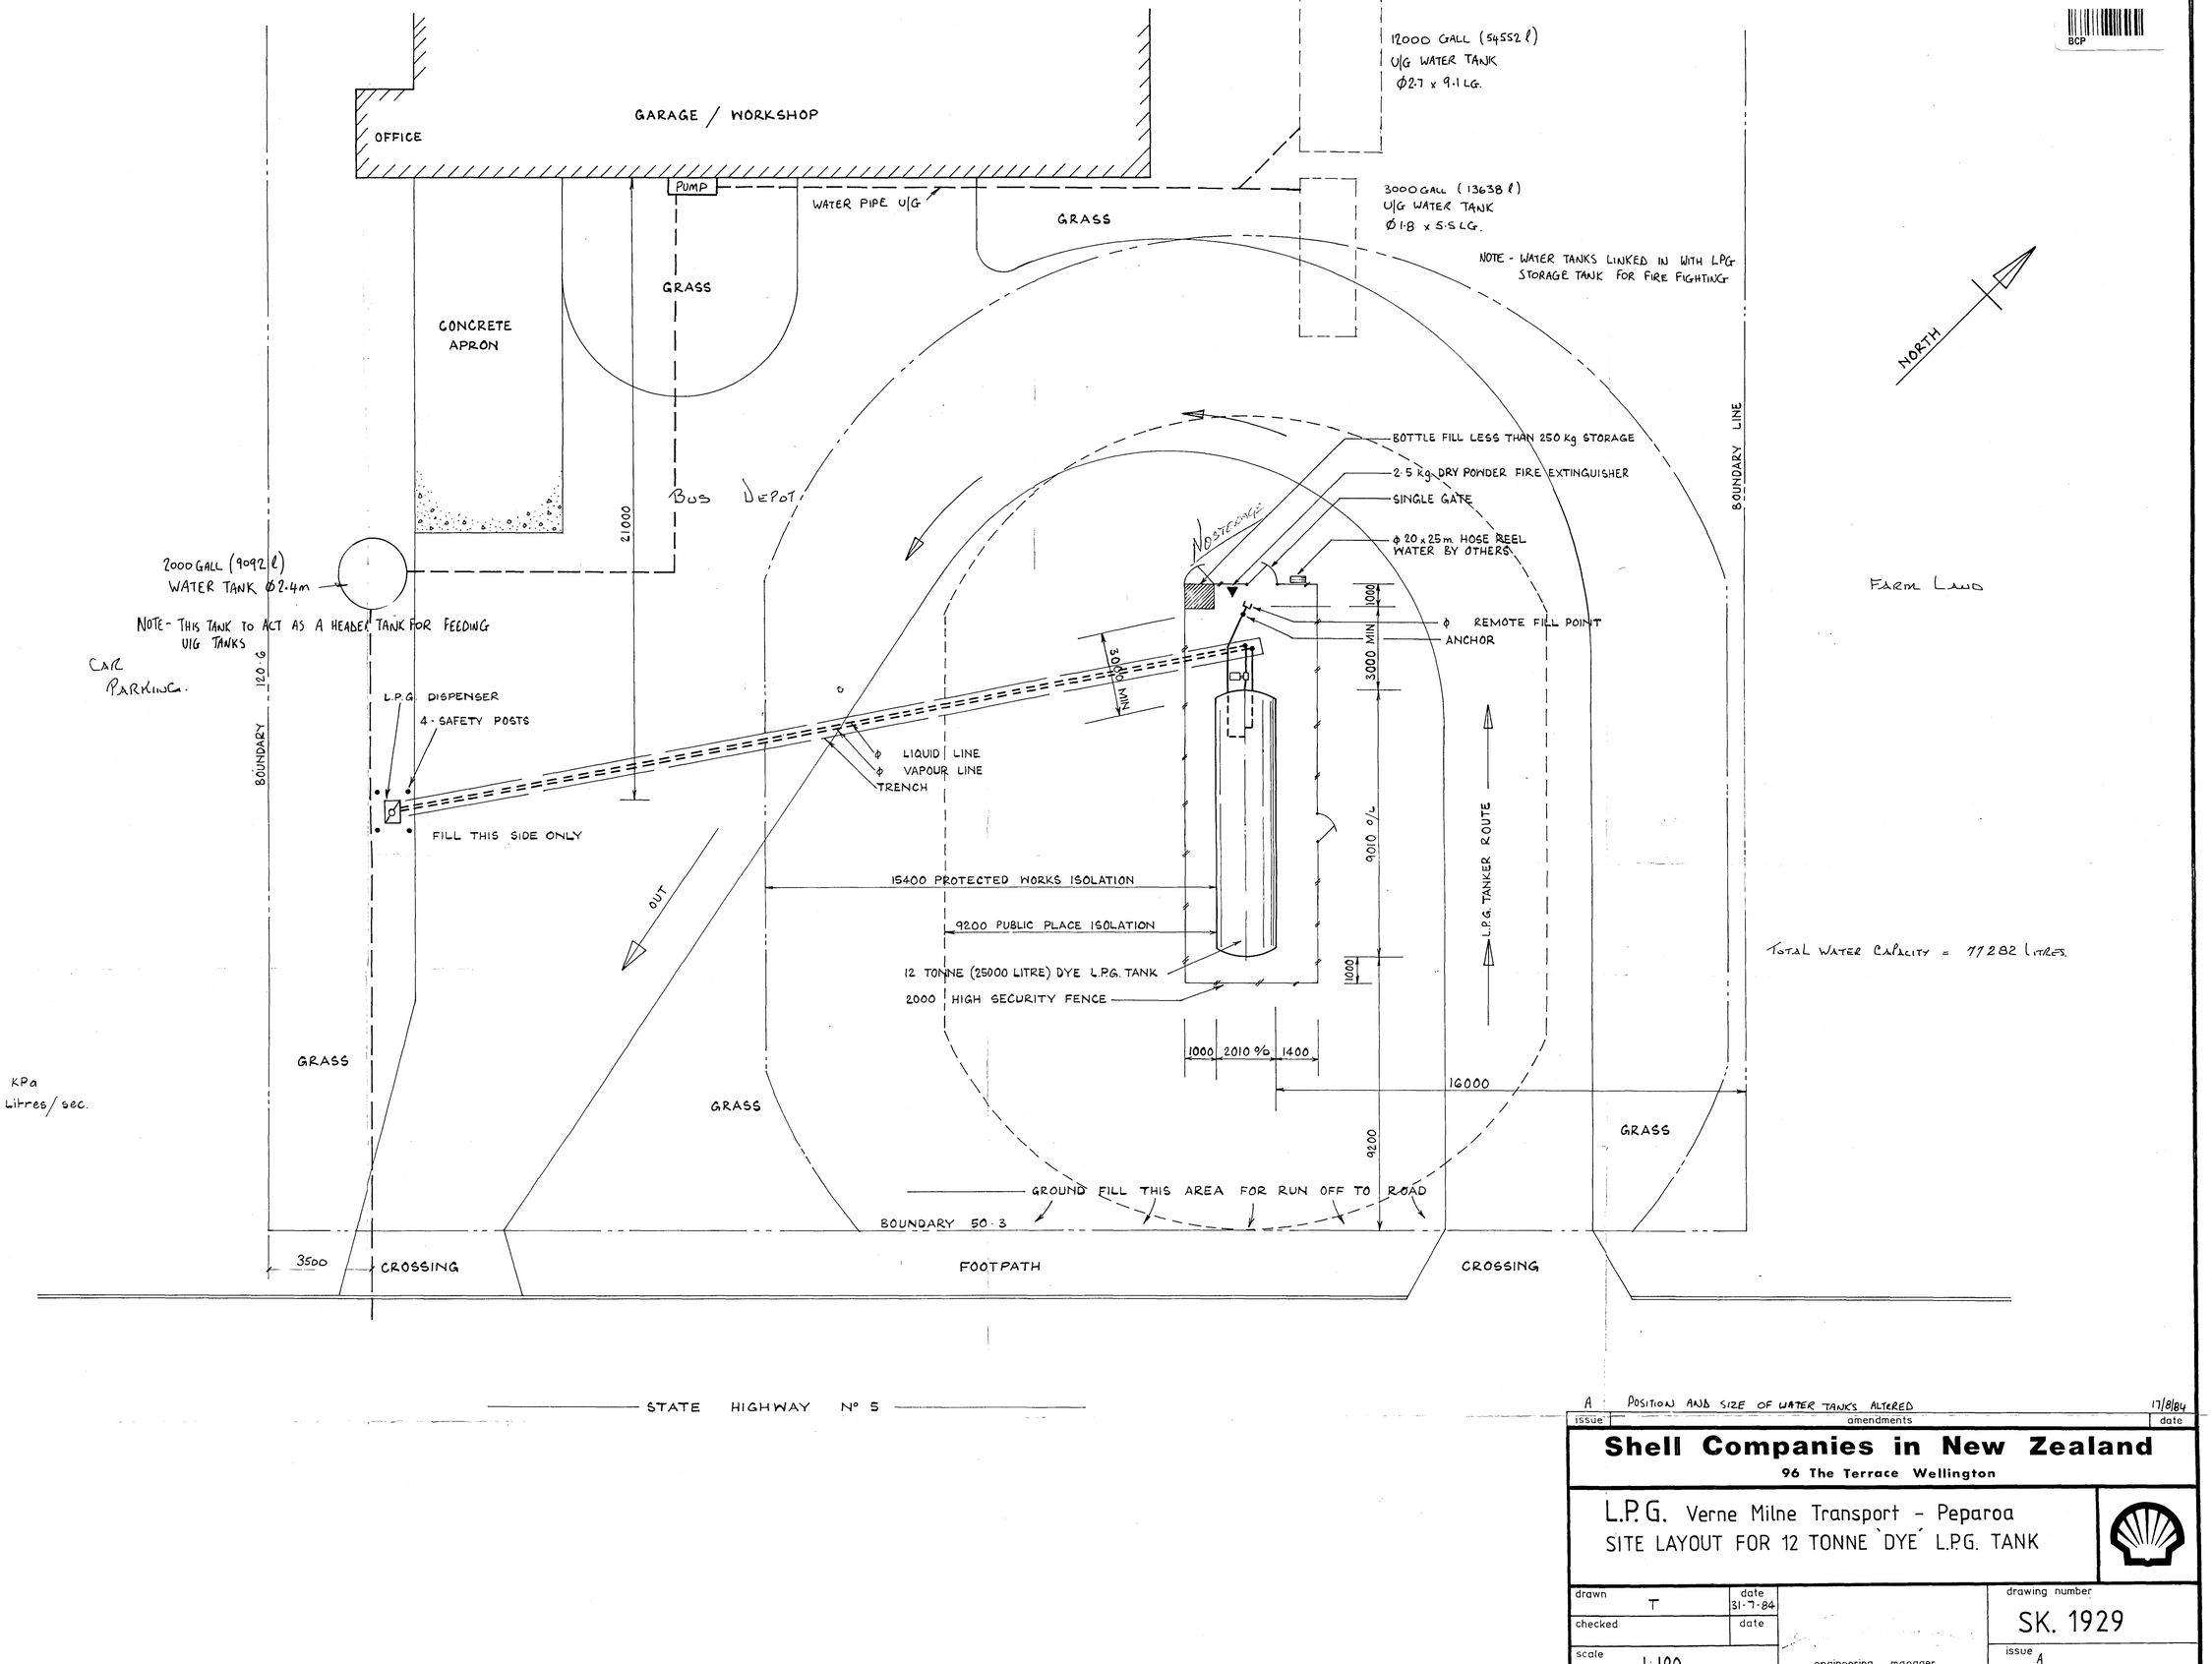

issue	amendments	date
A	POSITION AND SIZE OF WATER TANKS ALTERED	17/8/84

Shell Companies in New Zealand
96 The Terrace Wellington

L.P.G. Verne Milne Transport - Peparoa
SITE LAYOUT FOR 12 TONNE 'DYE' L.P.G. TANK

drawn T	date 31-7-84		drawing number SK. 1929
checked	date		
scale 1:100		engineering manager	issue A

Document Set ID: 4814920
Version: 1, Version Date: 22/10/2009