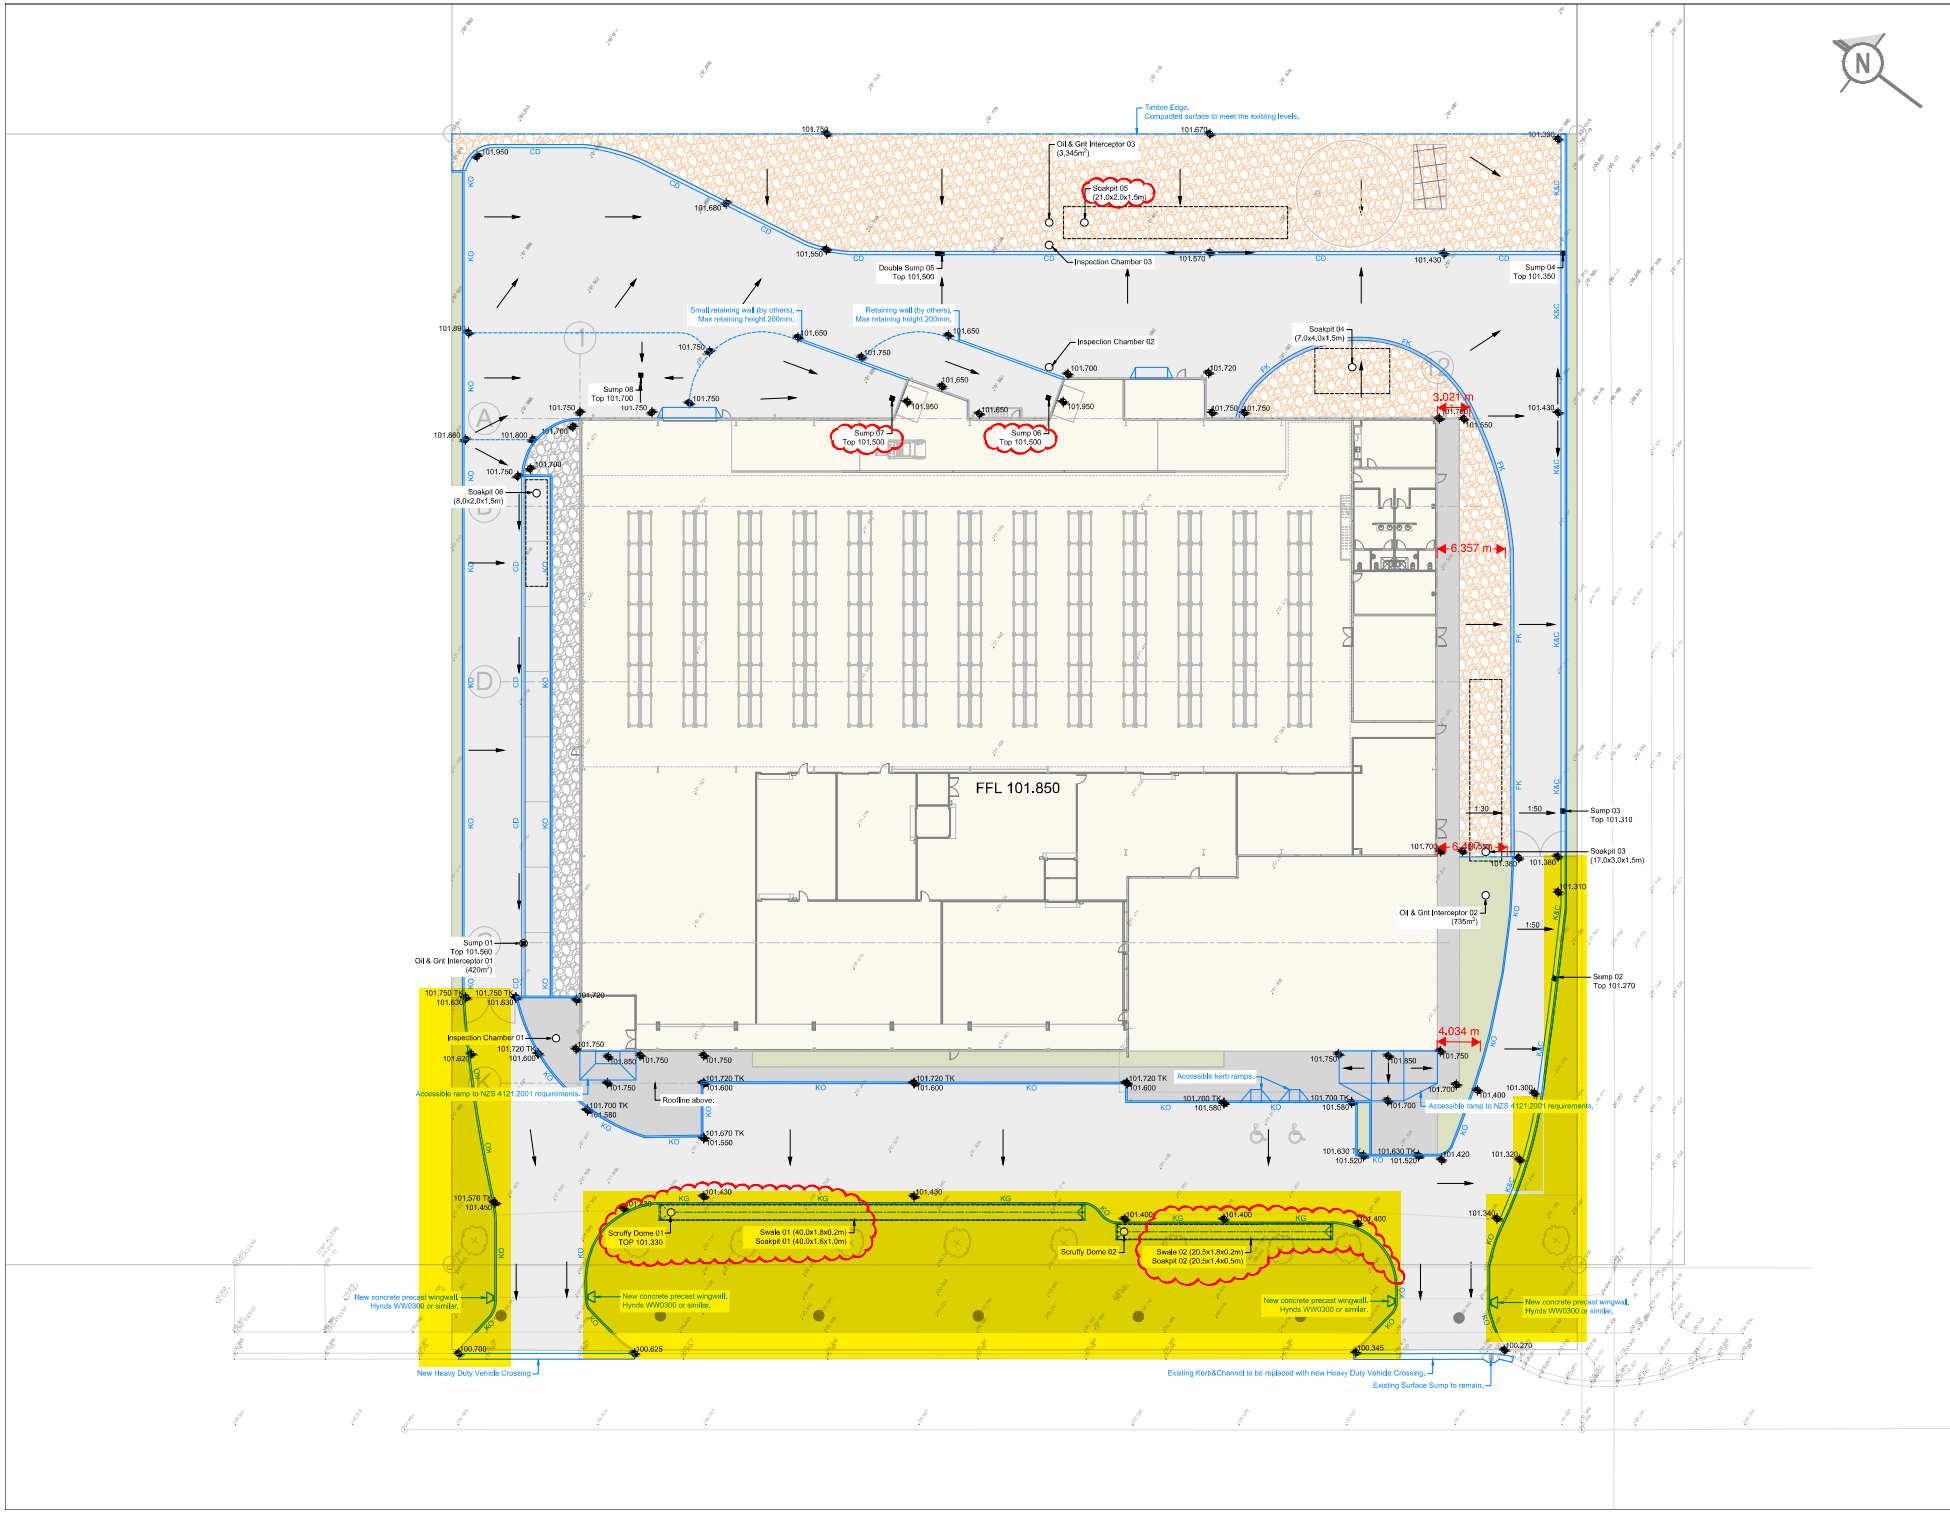

Issue	Date	Description
B	20/03/16	Construction
A	27/01/16	Consent
3	25/01/16	Initial Consent
2	25/01/16	Coordination

TM CONSULTANTS
TM Consultants Ltd.
A. 5 Burcale Street, P.O. Box 8874, Christchurch 8440, New Zealand
P. 03 341 6065
F. 03 341 6065
E. info@tmco.co.nz
TMCO.CO.NZ CONSULTING ENGINEERS
STRUCTURAL MECHANICAL CIVIL HYDRAULIC ELECTRICAL FIRE

CIVIL & HYDRAULIC SERVICES

Job Title

Infant Formula Blending Plant

9 Ashford Avenue
Ashburton

Drawing Name

Civil Services Site Plan

Engineered by : **Lubos Smrcka** Date : **12/2015**
Drawn by : **Lubos Smrcka** Date : **12/2015**

Drawing Scale: 1:250@A1 / 1:500@A3

THIS DRAWING IS COPYRIGHT © 2015

CONTRACTOR MUST VERIFY ALL DIMENSIONS ON SITE

Sheet No:	Job No:	Issue:
C1.0	**150844**	**B**