Approved Building
Consent Documents
BC0817/16
Ashburton District Council
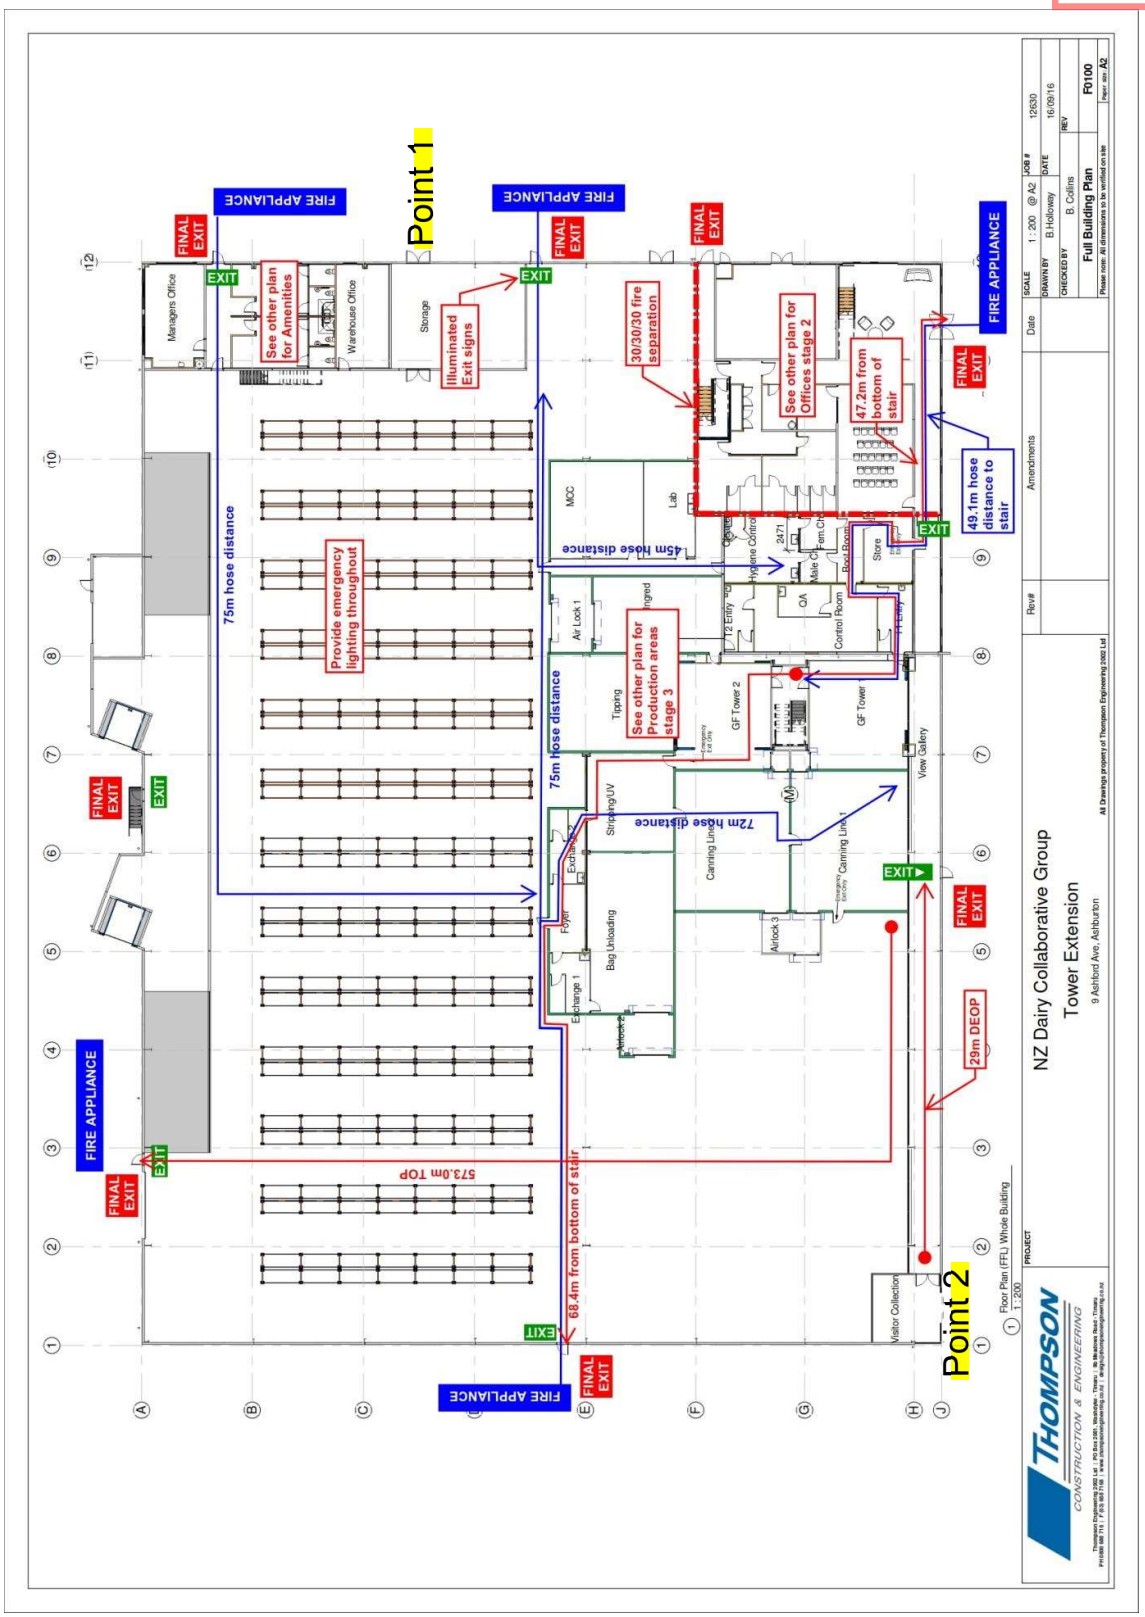
## 2. Plans